Qty.	In Assembly
1	PL/2114

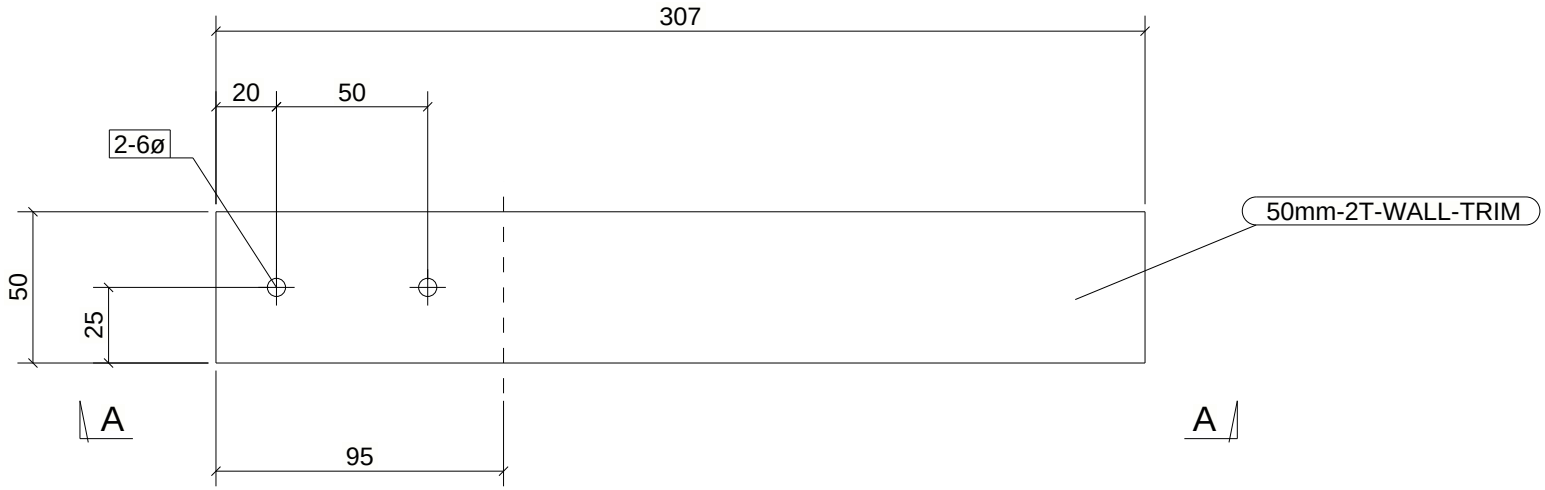

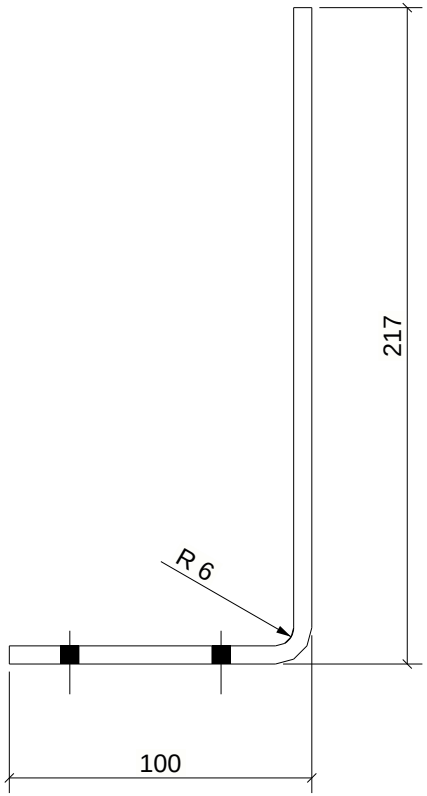

A - A
Folded Section

MARK	SECTION	GRADE	Qty	LENGTH	AREA M2	WEIGHT KG
PL/2114	FL6*50	250	1	307	0.03	0.72
MATERIAL LIST FOR WORKSHOP				TOTAL	0.03	0.72

SHED MATE

DRAWING No.	PL/2114	50mm-2T-WALL-TRIM	
CONTRACT:		BRACKET SHED STANDARD	
DRAWN BY:	DAT	ISSUE DATE:	
REVISION No:		REVISON DATE:	