


Qty.	In Assembly
1	PL/2517

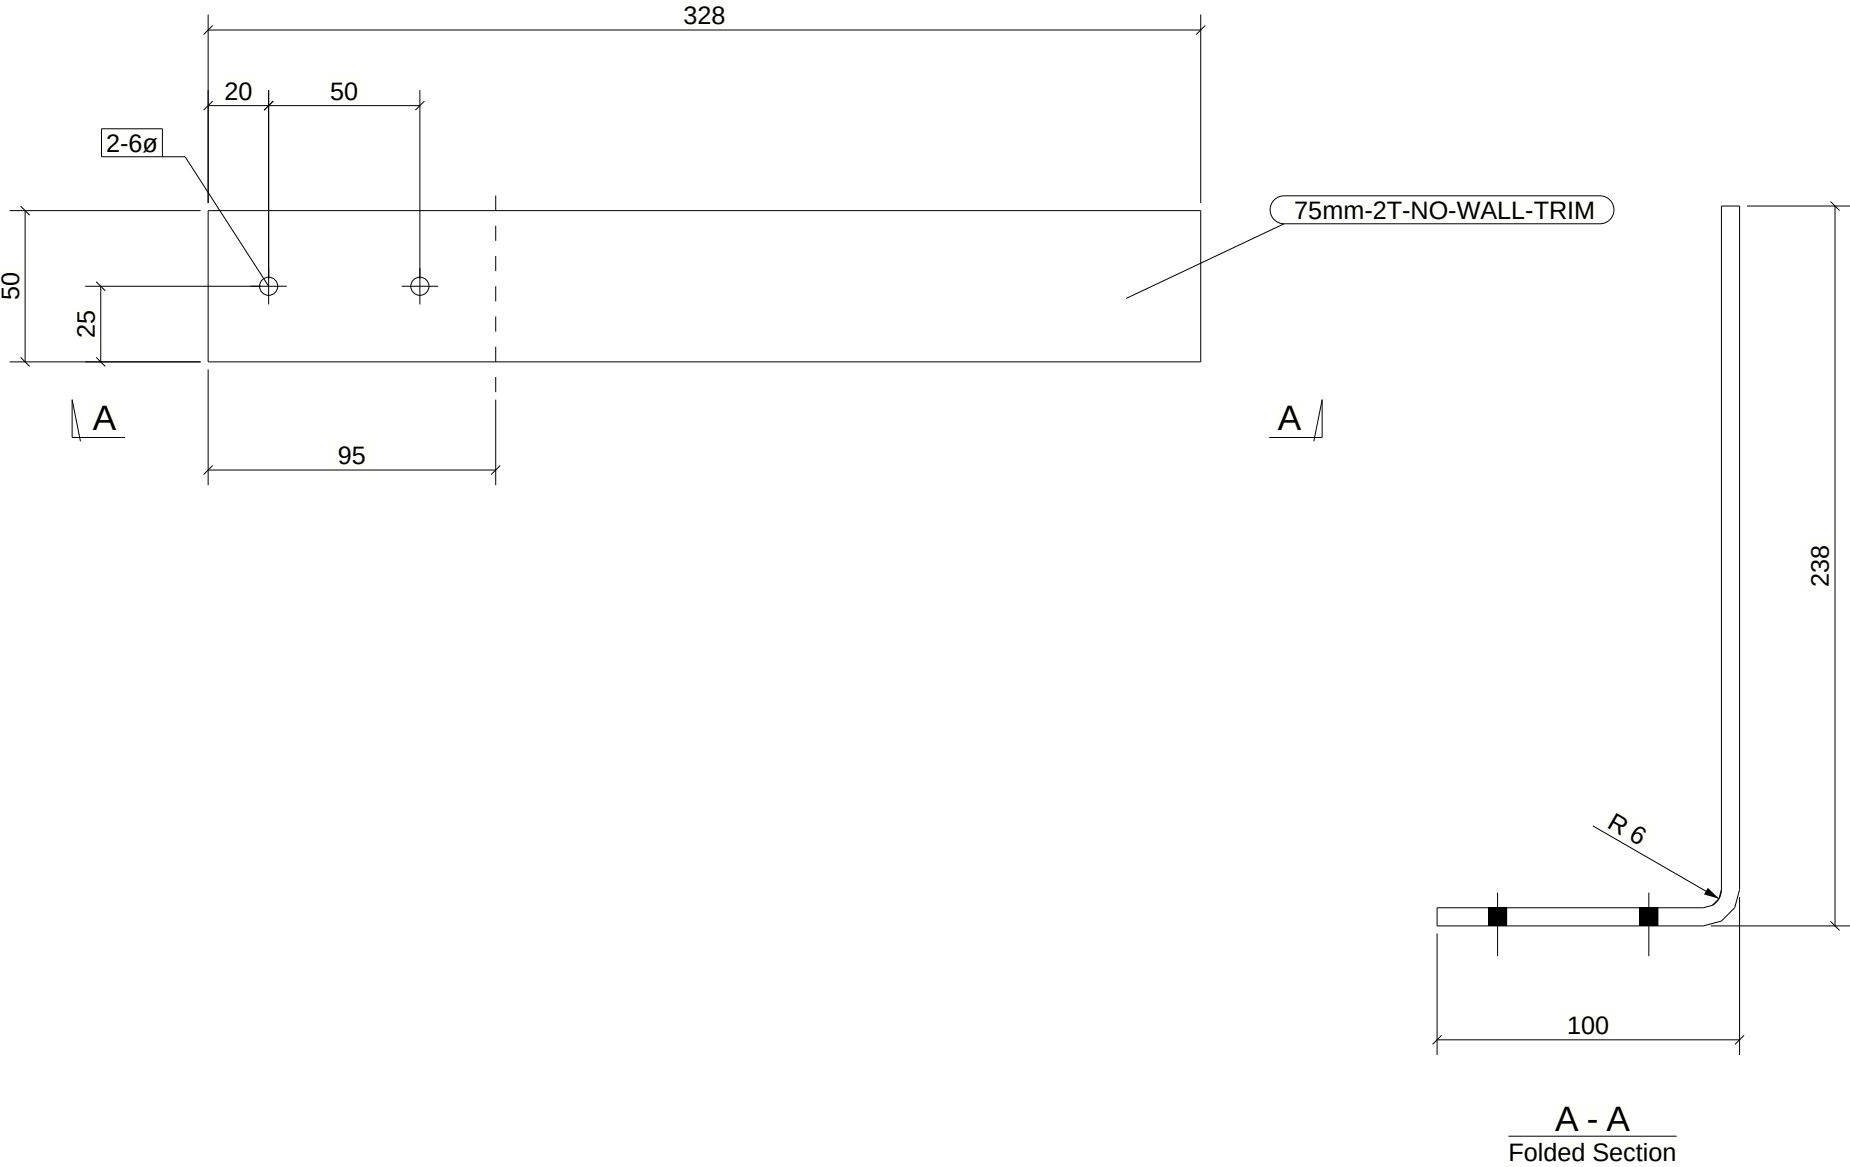

MARK	SECTION	GRADE	Qty	LENGTH	AREA M2	WEIGHT KG
PL/2517	FL6*50	250	1	328	0.04	0.77
MATERIAL LIST FOR WORKSHOP				TOTAL	0.04	0.77



DRAWING No.	PL/2517	75mm-2T-NO-WALL-TRIM	
CONTRACT:		BRACKET SHED STANDARD	
DRAWN BY:	DAT	ISSUE DATE:	
REVISION No:		REVISION DATE:	