


Qty.	In Assembly
1	PL/2518

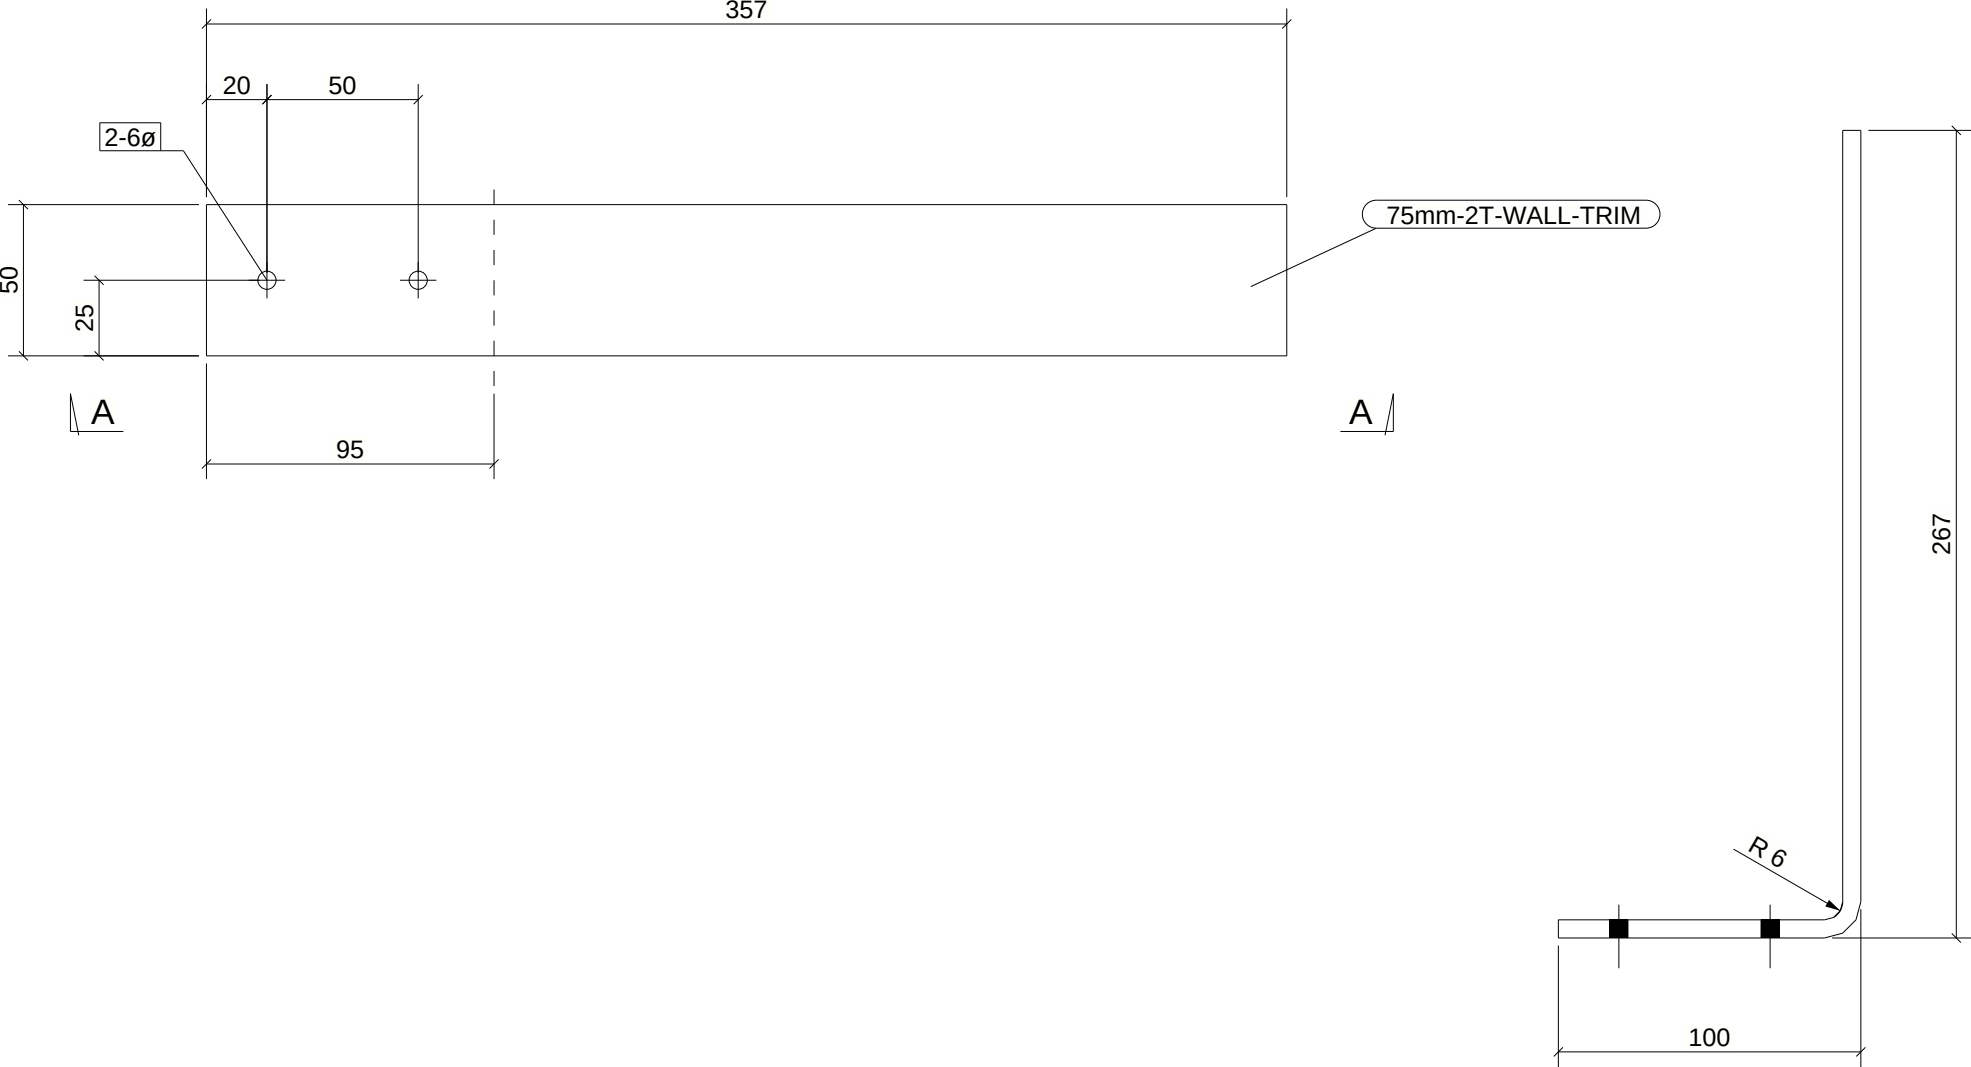

A - A
Folded Section

MARK	SECTION	GRADE	Qty	LENGTH	AREA M2	WEIGHT KG
PL/2518	FL6*50	250	1	357	0.04	0.84
MATERIAL LIST FOR WORKSHOP				TOTAL	0.04	0.84



DRAWING No.	PL/2518	75mm-2T-WALL-TRIM	
CONTRACT:		BRACKET SHED STANDARD	
DRAWN BY:	DAT	ISSUE DATE:	
REVISION No:		REVISION DATE:	