

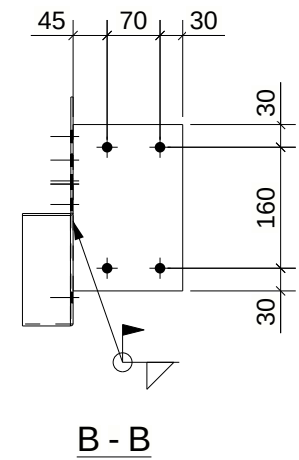
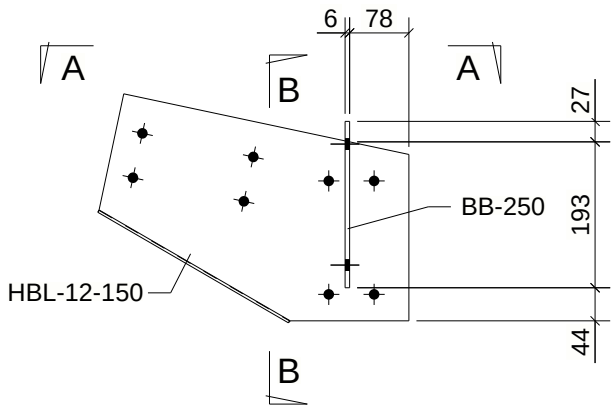






PURLIN: TH75

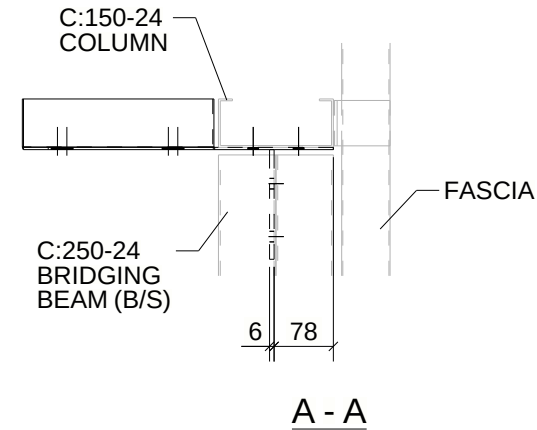




PURLIN: TH75 / TH/96 / TH120

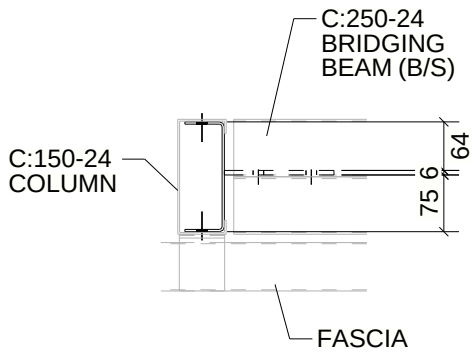

PURLIN: TH96

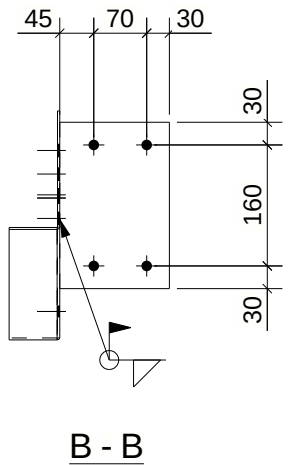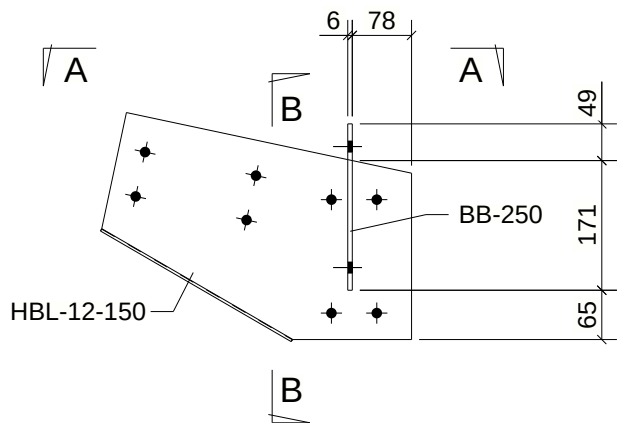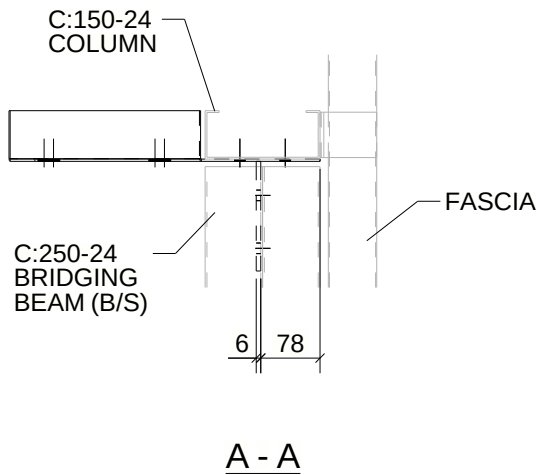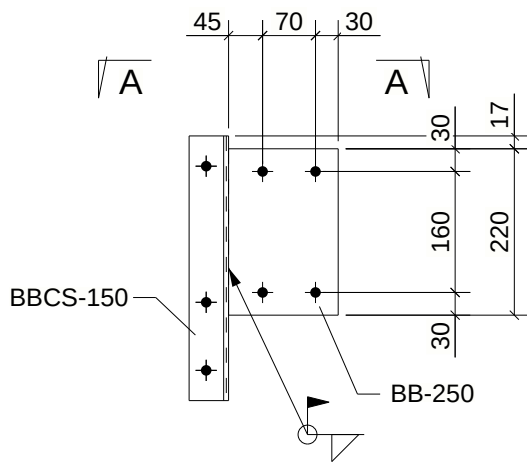

PURLIN: TH120

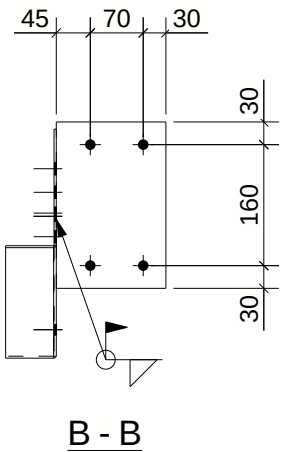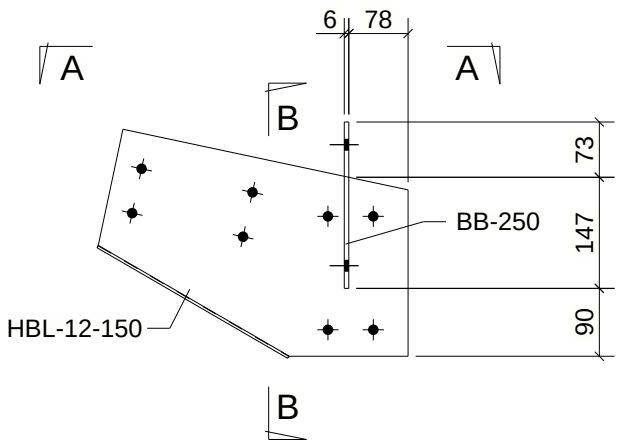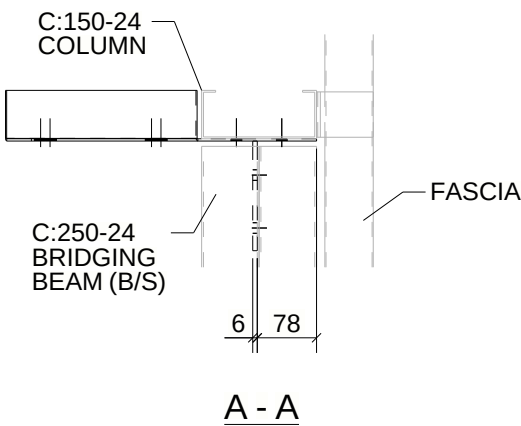

BRIDGING BEAM: C250
COLUMN: C150
RAFTER: C150
ROOF PITCH: 12 DEG.
*ALL BOLTS ARE M12 U.N.O

REV	NAME	DATE	DESCRIPTION

BRACKET SHED STD.				
DRAWING TITLE: PLATE ASSEMBLY C150 COL. - C250 BB		ISSUE DATE: 14/07/2025	APPROVAL SENT:	
CONTRACT: BRACKET SHED STANDARD		CHECKED DATE:	APPROVAL DATE:	
MODELLED BY: JPC CREATED: 14/07/2025		CHECKED BY:	APPROVED BY:	
SCALE: 1:10	PROJECT No.	ASSEMBLY No.	QUANTITY: 1	SHEET No. REV.