

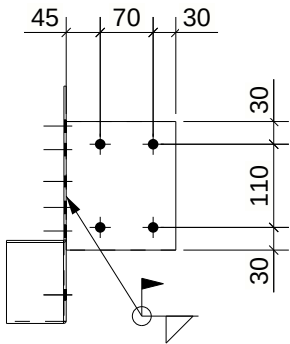



PURLIN: TH75

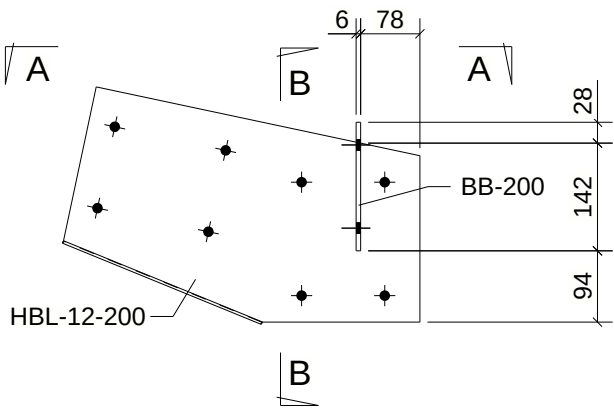

B - B

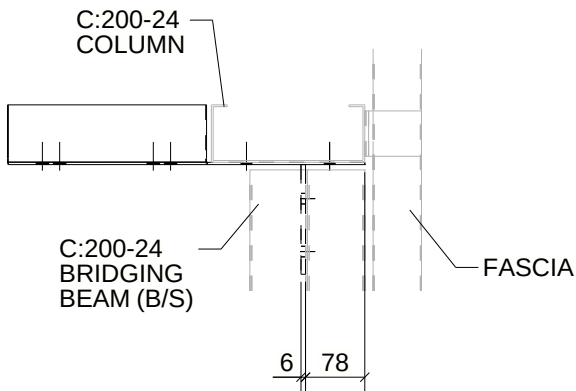


A - A


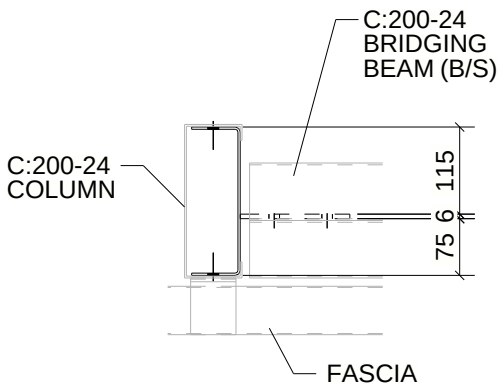


A - A


PURLIN: TH96

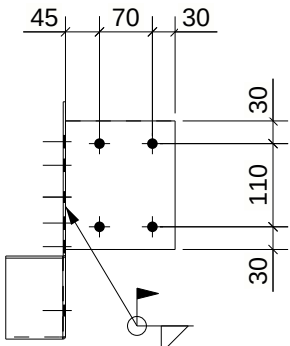


B - B

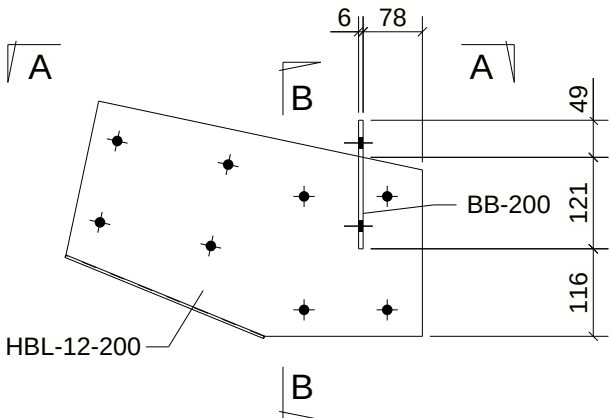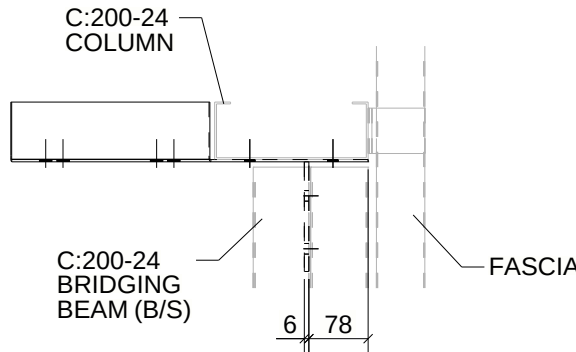



A - A

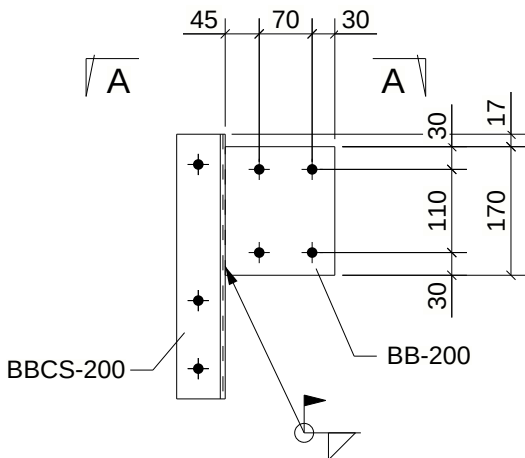

PURLIN: TH120

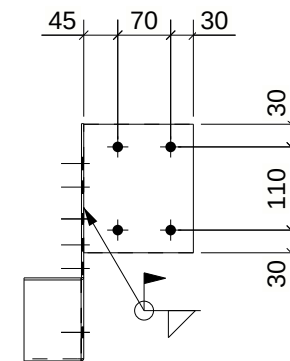

B - B

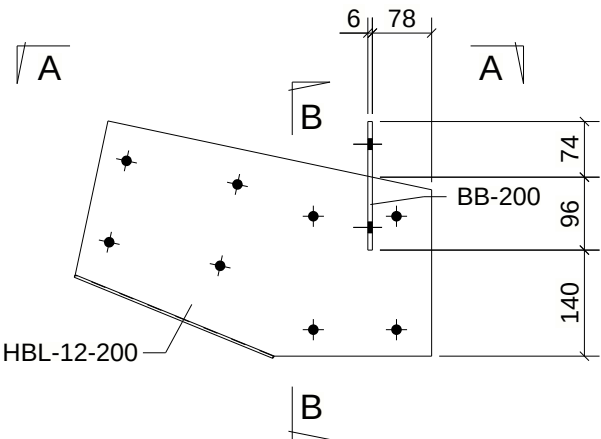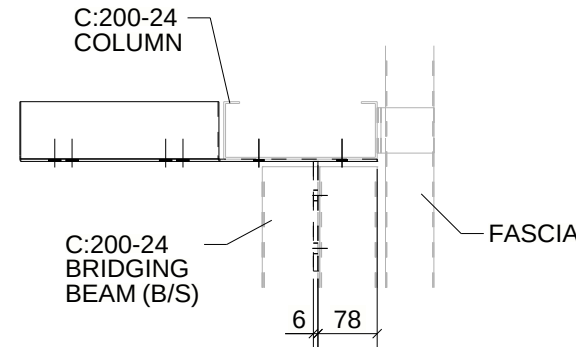

A - A

BRIDGING BEAM: C200
COLUMN: C200
RAFTER: C200
ROOF PITCH: 12 DEG.

*ALL BOLTS ARE M12 U.N.O

REV	NAME	DATE	DESCRIPTION

BRACKET SHED STD.			42 Saleyards Rd, Millicent SA 5280, Australia +61 8 8733 4661 blackbirdindustries.com.au		blackbird industries	
DRAWING TITLE: PLATE ASSEMBLY C200 COL. - C200 BB			ISSUE DATE: 14/07/2025		APPROVAL SENT:	
CONTRACT: BRACKET SHED STANDARD			CHECKED DATE:		APPROVAL DATE:	
MODELLED BY: JPC CREATED: 14/07/2025			CHECKED BY:		APPROVED BY:	
SCALE: 1:10			PROJECT No. -		QUANTITY: SHEET No. 1	