

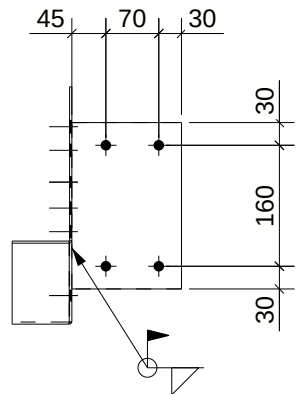


PURLIN: TH75

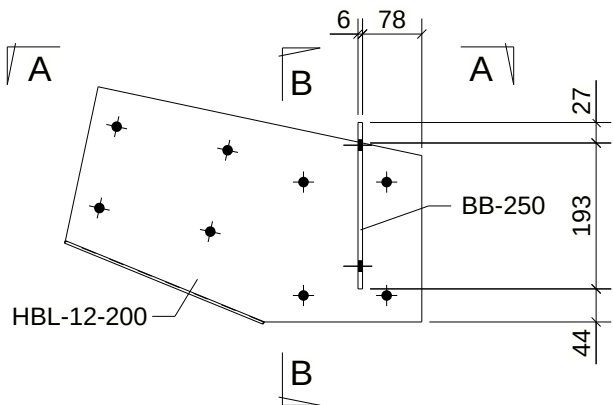


B - B

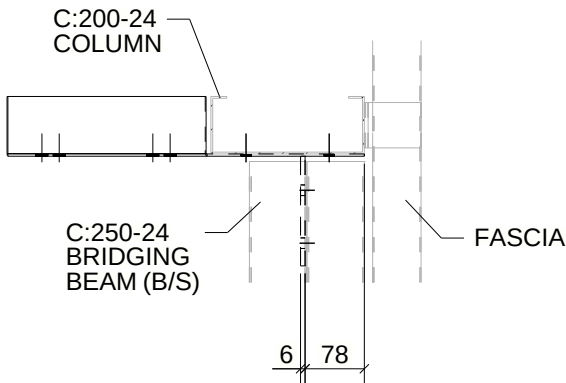


A - A

PURLIN: TH75 / TH/96 / TH120


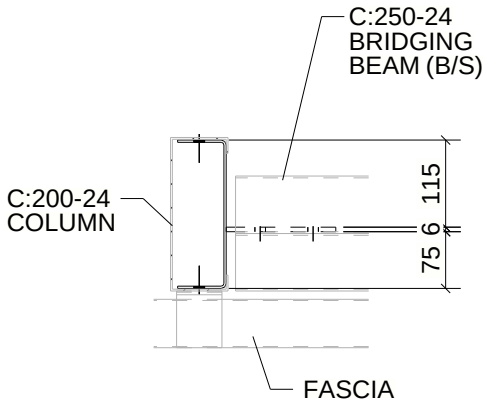


A - A


PURLIN: TH96

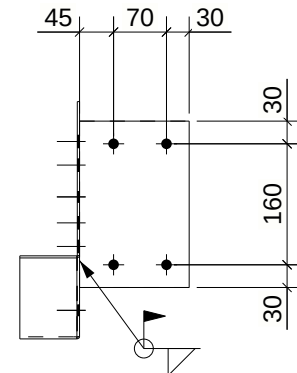


B - B

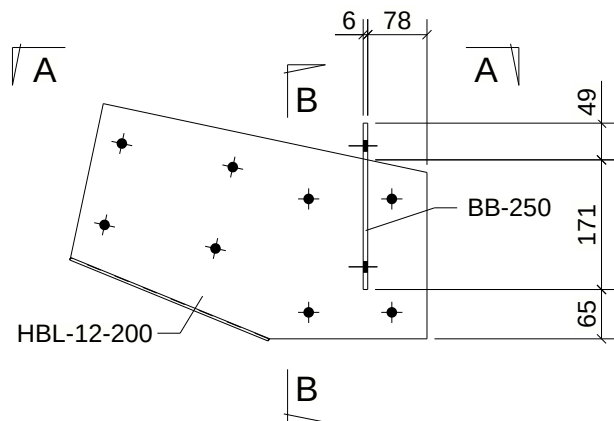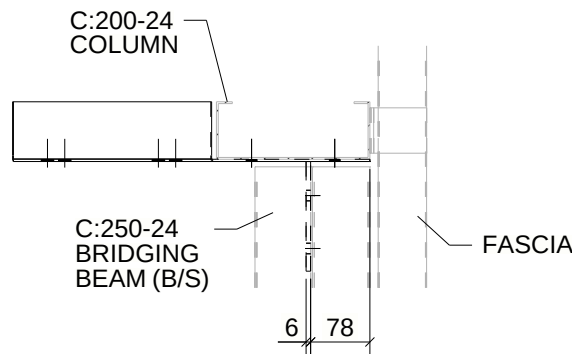



A - A

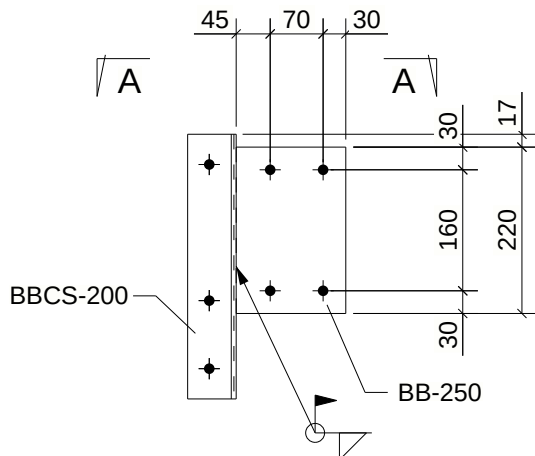

PURLIN: TH120

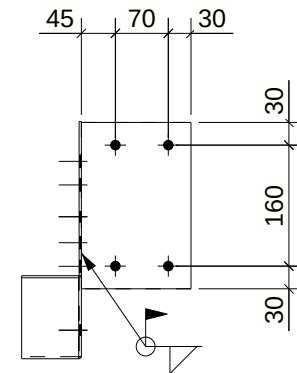

B - B

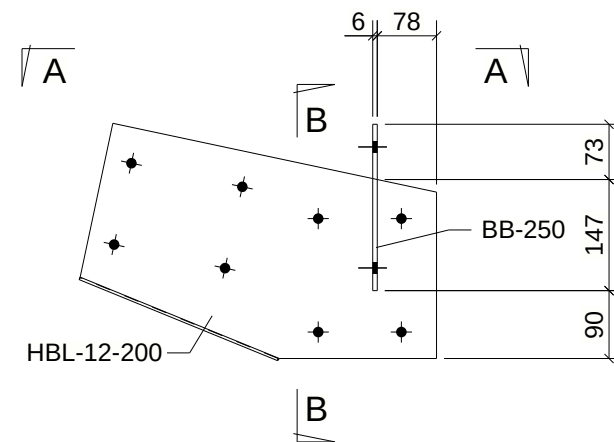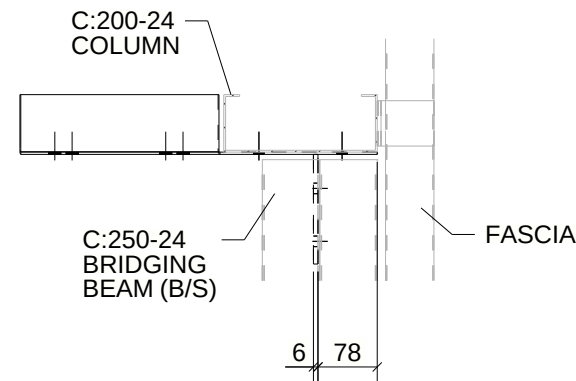

A - A

BRIDGING BEAM: C250
COLUMN: C200
RAFTER: C200
ROOF PITCH: 12 DEG.
*ALL BOLTS ARE M12 U.N.O

REV	NAME	DATE	DESCRIPTION

BRACKET SHED STD.



42 Saleyards Rd,
Millicent SA 5280,
Australia
+61 8 8733 4661
blackbirdindustries.com.au



DRAWING TITLE: PLATE ASSEMBLY C200 COL. - C250 BB	ISSUE DATE: 14/07/2025	APPROVAL SENT:
CONTRACT: BRACKET SHED STANDARD	CHECKED DATE:	APPROVAL DATE:
MODELLED BY: JPC CREATED: 14/07/2025	CHECKED BY:	APPROVED BY:
SCALE: 1:10	PROJECT No. -	ASSEMBLY No. -
		QUANTITY: SHEET No. 1
		REV.