

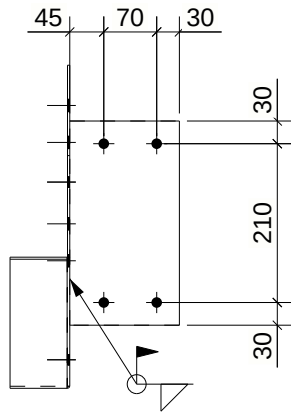


PURLIN: TH75

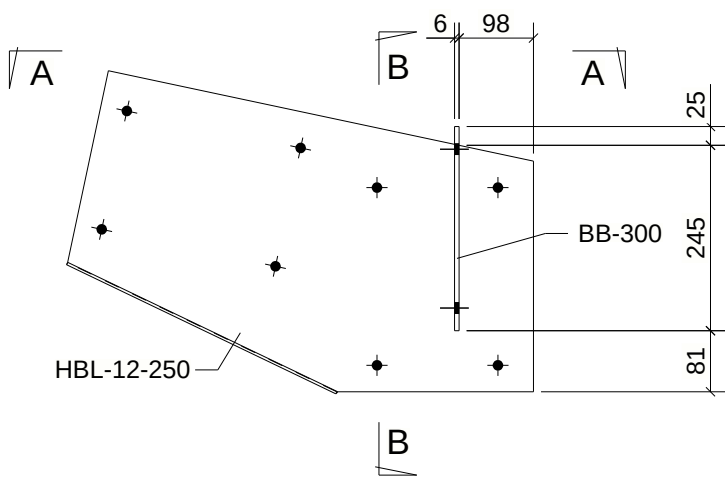


B - B

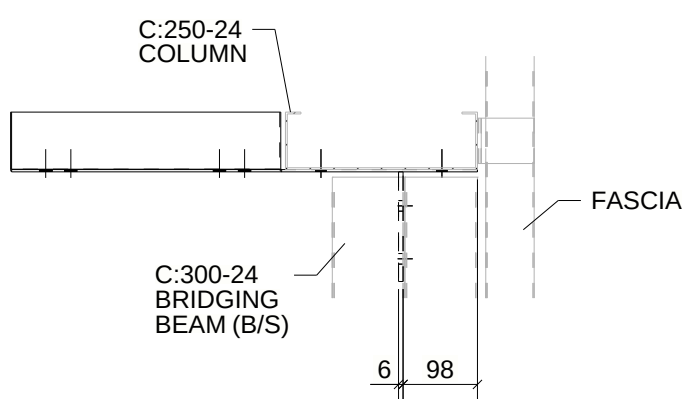


A - A

PURLIN: TH75 / TH96 / TH120


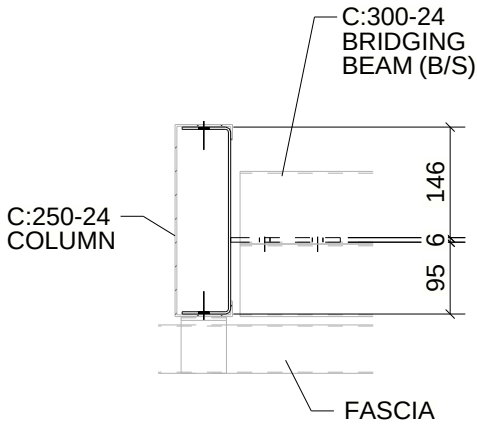


A - A


PURLIN: TH96

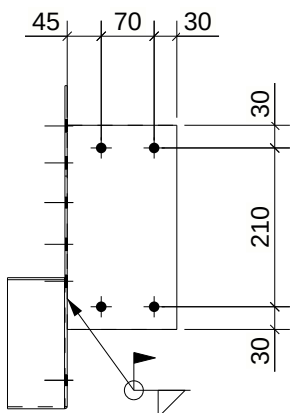


B - B

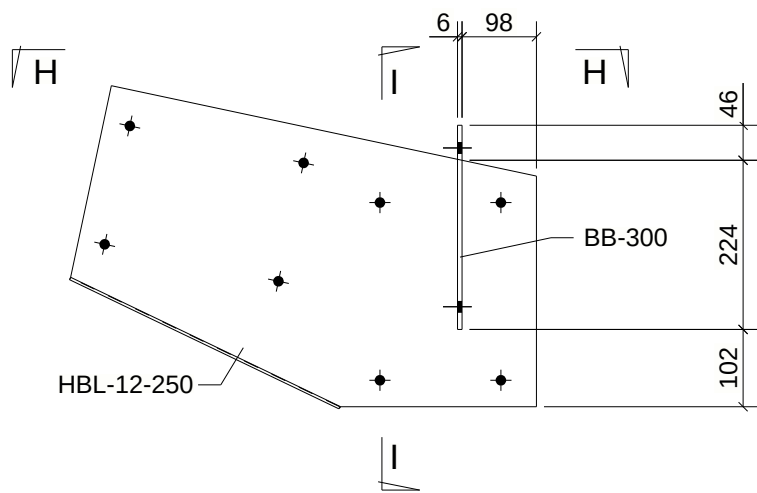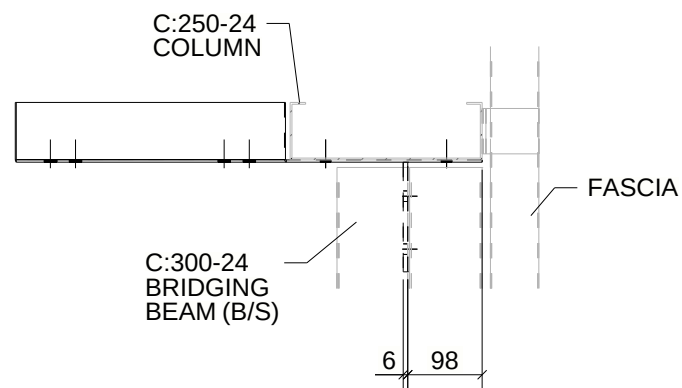



H - H

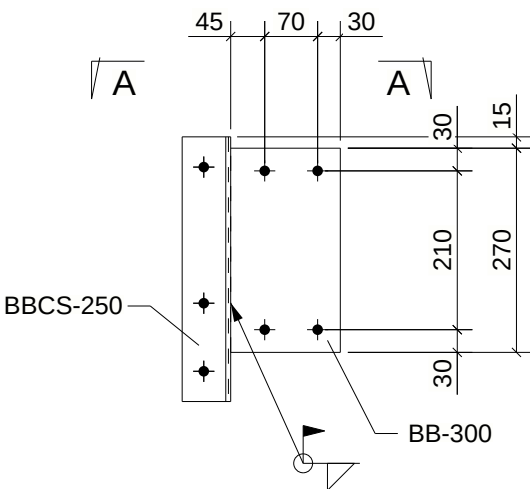

PURLIN: TH120

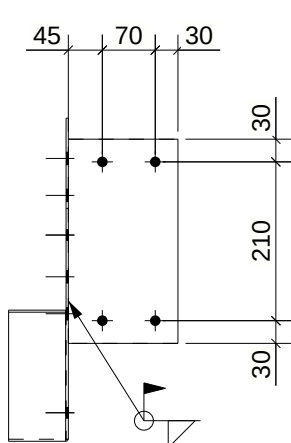

B - B

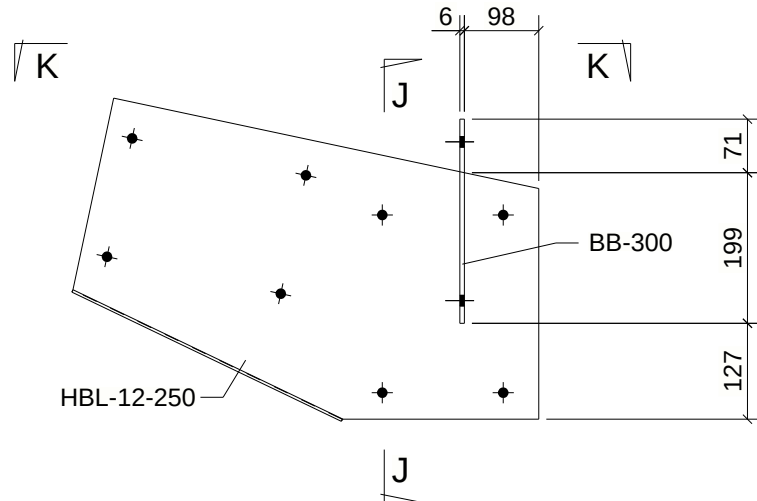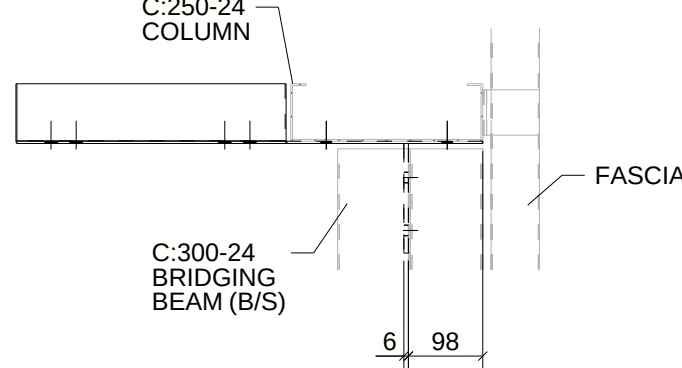


A - A

BRIDGING BEAM: C300
COLUMN: C250
RAFTER: C250
ROOF PITCH: 12 DEG.

*ALL BOLTS ARE M12 U.N.O

REV	NAME	DATE	DESCRIPTION

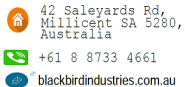BRACKET SHED STD.					
DRAWING TITLE: PLATE ASSEMBLY C250 COL. - C300 BB		ISSUE DATE: 15/07/2025		APPROVAL SENT:	
CONTRACT: BRACKET SHED STANDARD		CHECKED DATE:		APPROVAL DATE:	
MODELLED BY: JPC CREATED: 15/07/2025		CHECKED BY:		APPROVED BY:	
SCALE: 1:10		PROJECT No. -		QUANTITY: SHEET No. 1	
				REV.	