

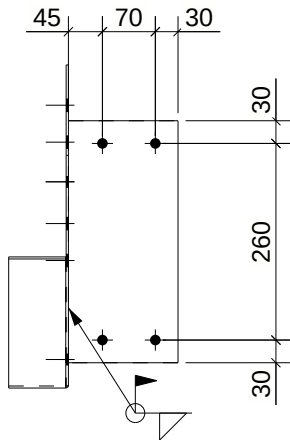


PURLIN: TH75

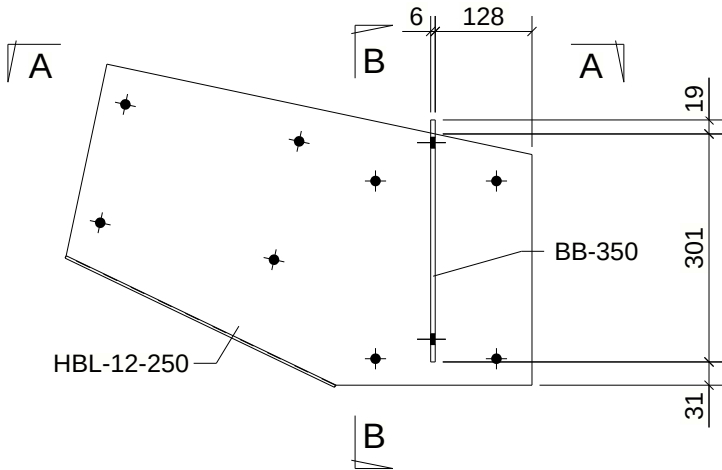


B - B


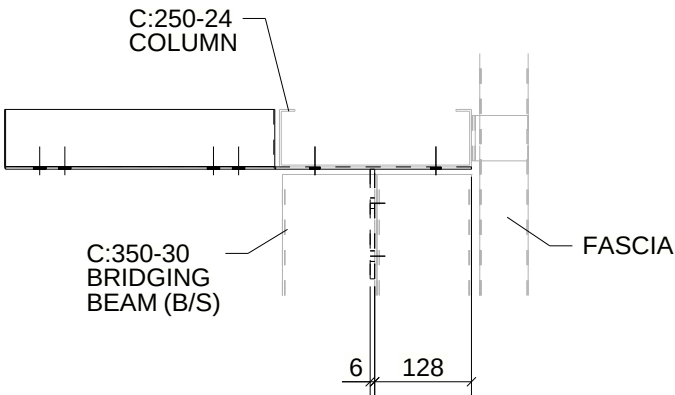


A - A

PURLIN: TH96

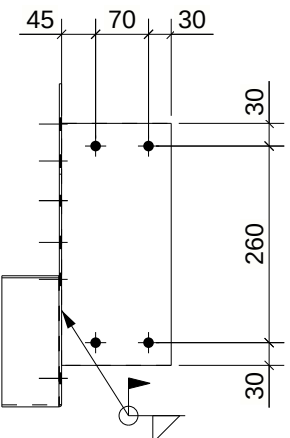


B - B

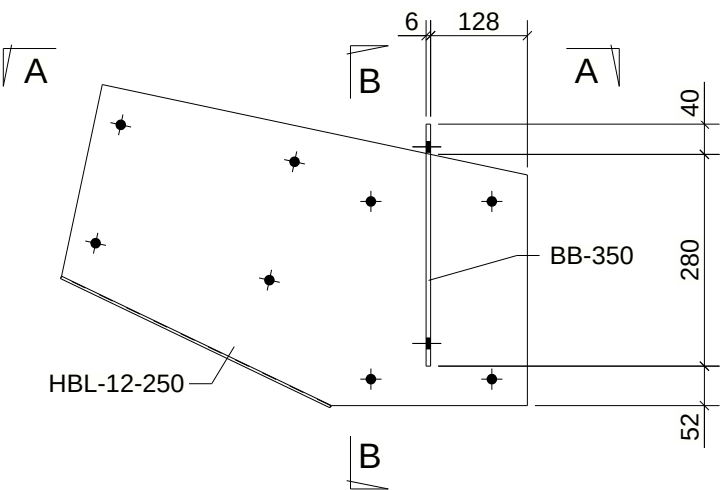
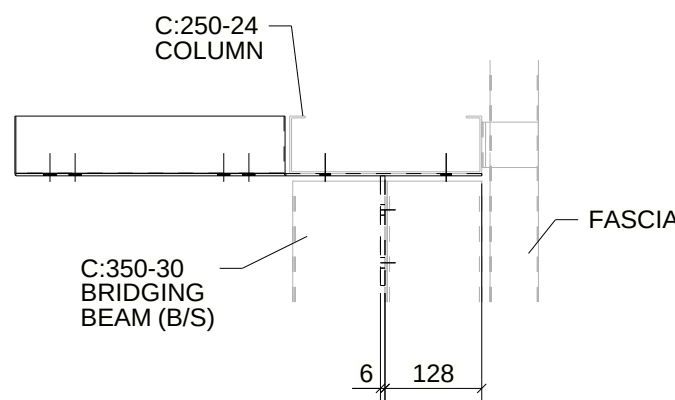


A - A

PURLIN: TH120

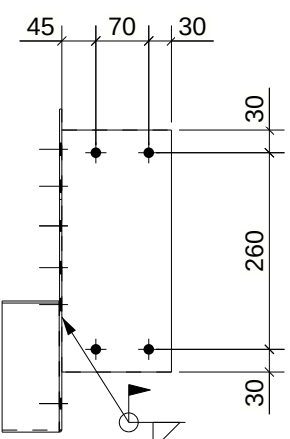


B - B

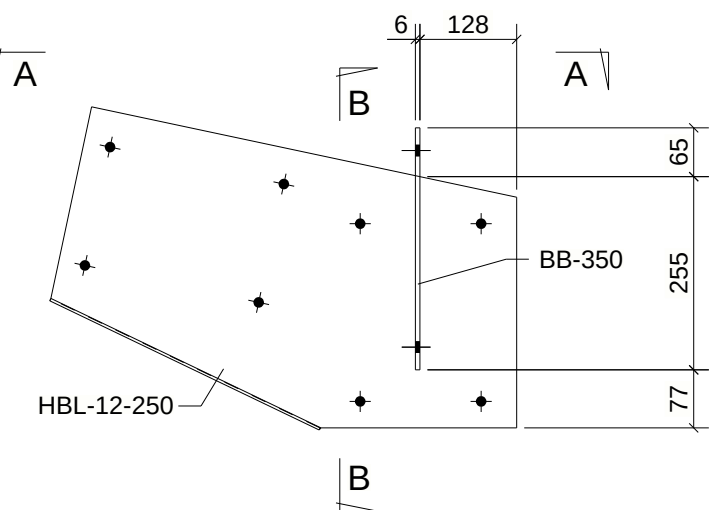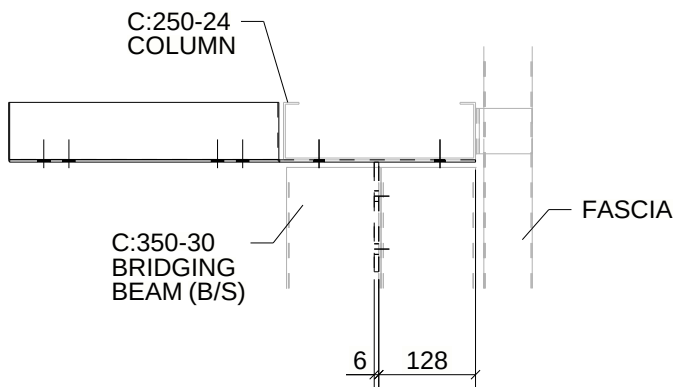


A - A

PURLIN: TH75 / TH96 / TH120

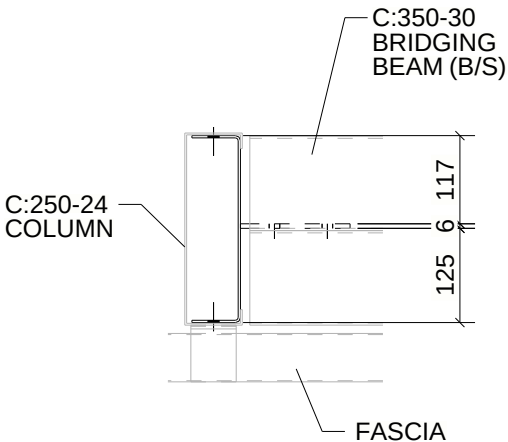

A - A

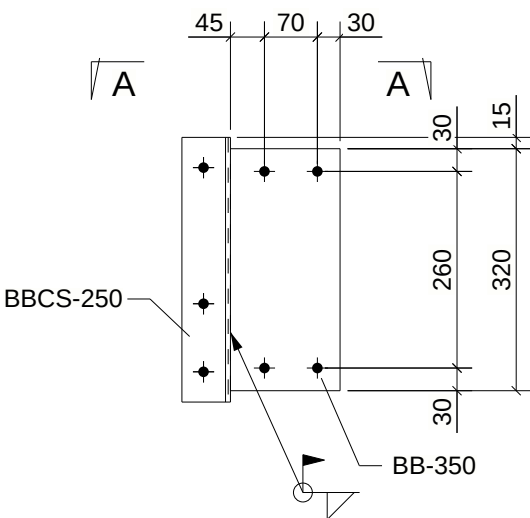

BRIDGING BEAM: C350
COLUMN: C250
RAFTER: C250
ROOF PITCH: 12 DEG.

*ALL BOLTS ARE M12 U.N.O

REV	NAME	DATE	DESCRIPTION

BRACKET SHED STD.				
DRAWING TITLE: PLATE ASSEMBLY C250 COL. - C350 BB			ISSUE DATE: 15/07/2025	APPROVAL SENT:
CONTRACT: BRACKET SHED STANDARD			CHECKED DATE:	APPROVAL DATE:
MODELLED BY: JPC CREATED: 15/07/2025			CHECKED BY:	APPROVED BY:
SCALE: 1:10			PROJECT No. -	ASSEMBLY No. -
			QUANTITY: 1	SHEET No. 1
			REV. 1	REV. 1