

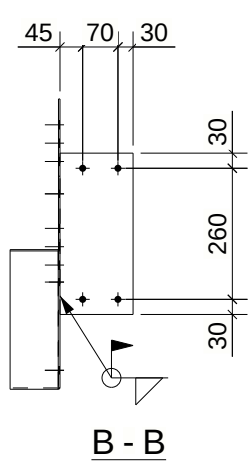
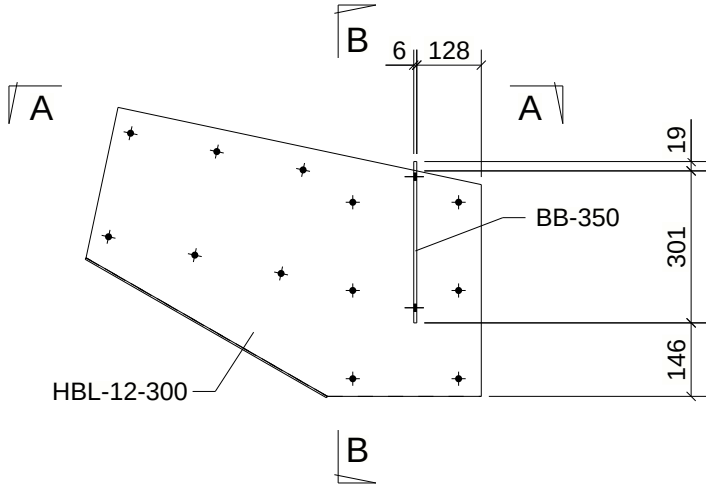






PURLIN: TH75

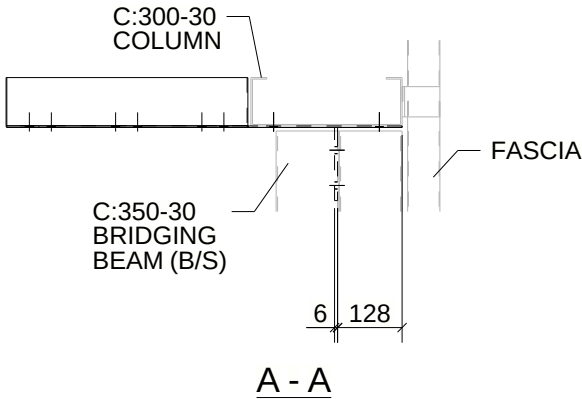




PURLIN: TH75 / TH96 / TH120

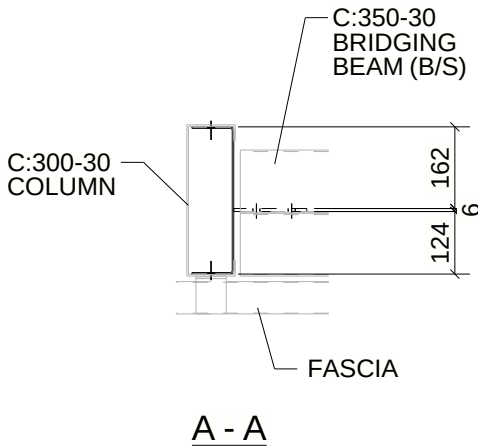

PURLIN: TH96

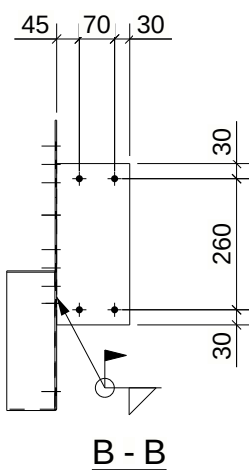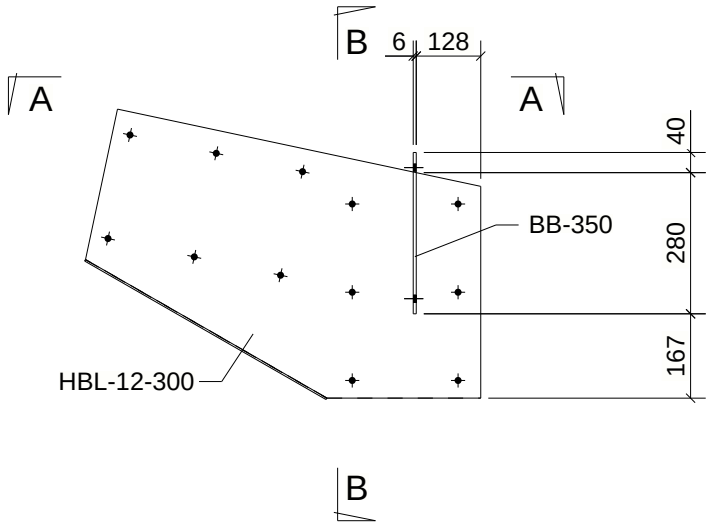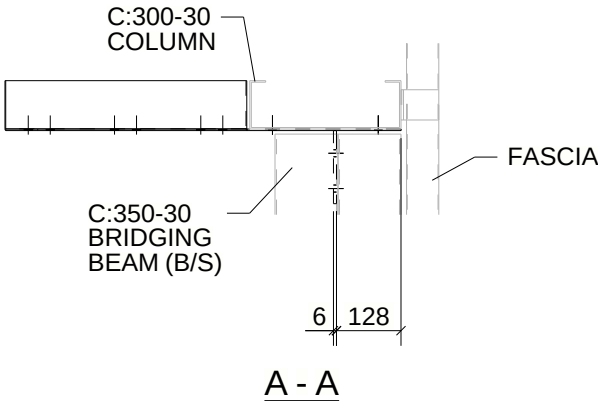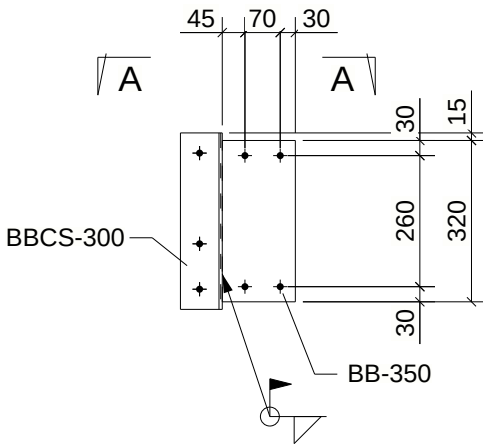

PURLIN: TH120

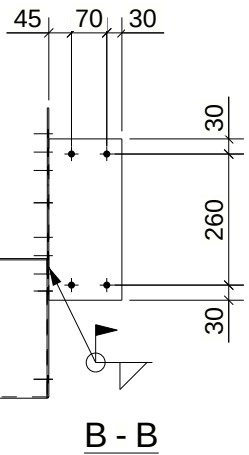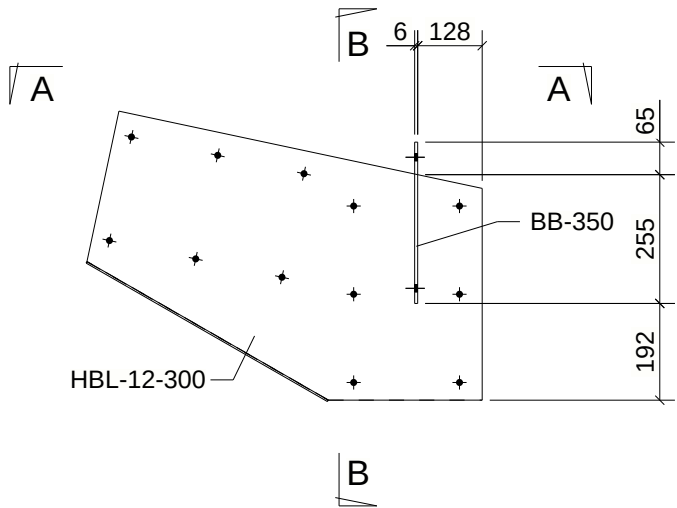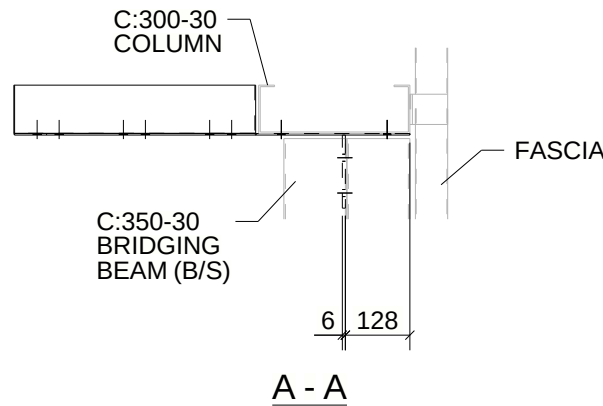

BRIDGING BEAM: C350
COLUMN: C300
RAFTER: C300
ROOF PITCH: 12 DEG.

*ALL BOLTS ARE M12 U.N.O

REV	NAME	DATE	DESCRIPTION

BRACKET SHED STD.				 42 Saleyards Rd, Millicent SA 5280, Australia +61 8 8733 4661 blackbirdindustries.com.au			
DRAWING TITLE: PLATE ASSEMBLY C300 COL. - C350 BB		ISSUE DATE: 15/07/2025		APPROVAL SENT:			
CONTRACT: BRACKET SHED STANDARD		CHECKED DATE:		APPROVAL DATE:			
MODELLED BY: JPC CREATED: 15/07/2025		CHECKED BY:		APPROVED BY:			
SCALE: 1:15		PROJECT No. -		ASSEMBLY No. -		QUANTITY: SHEET No. 1	
						REV.	