PURLIN: TH75

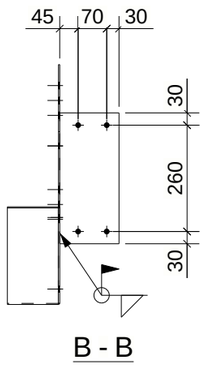

B - B

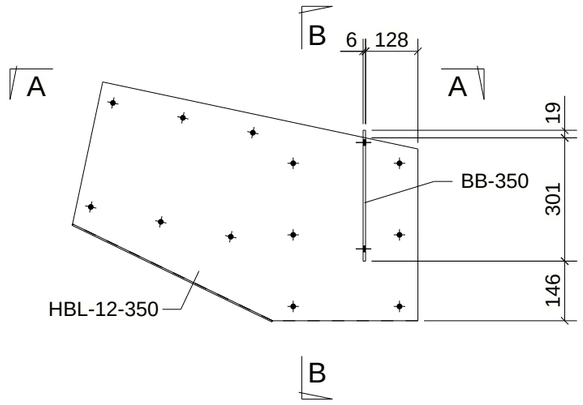

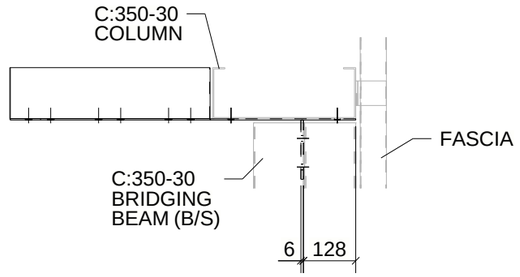

A - A

PURLIN: TH96

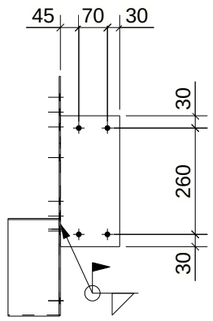

B - B

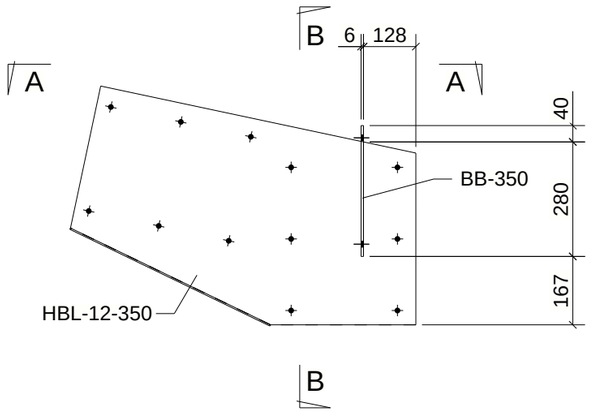

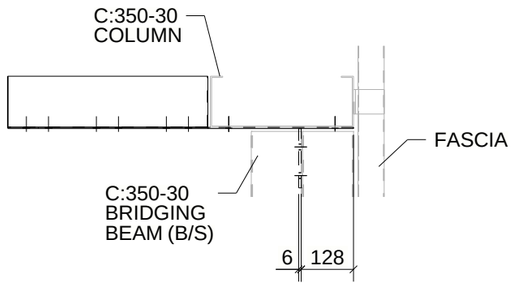

A - A

PURLIN: TH120

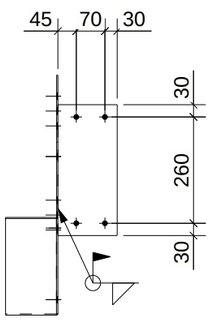

B - B

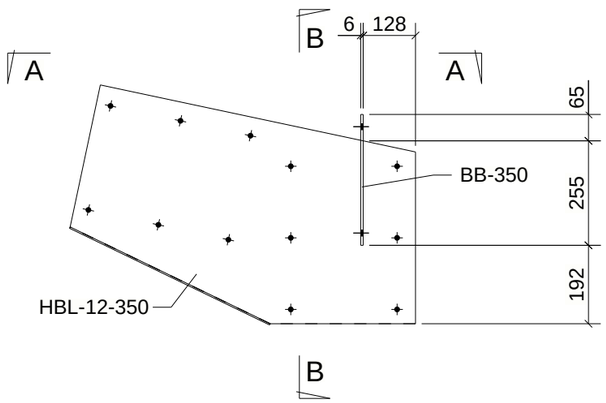

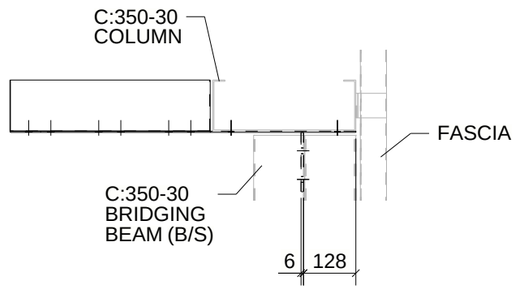

A - A

PURLIN: TH75 / TH/96 / TH120

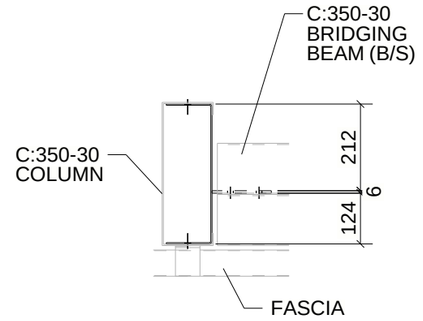

A - A

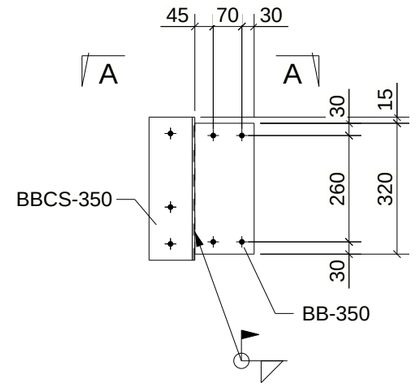

BRIDGING BEAM: C350
COLUMN: C350
RAFTER: C350
ROOF PITCH: 12 DEG.

*ALL BOLTS ARE M12 U.N.O

REV	NAME	DATE	DESCRIPTION

BRACKET SHED STD.

42 Saleyards Rd, Millicent SA 5280, Australia
+61 8 8733 4661
blackbirdindustries.com.au

blackbird industries

DRAWING TITLE: PLATE ASSEMBLY C350 COL. - C350 BB		ISSUE DATE: 15/07/2025	APPROVAL SENT:
CONTRACT: BRACKET SHED STANDARD		CHECKED DATE:	APPROVAL DATE:
MODELLED BY: JPC CREATED: 15/07/2025		CHECKED BY:	APPROVED BY:
SCALE: 1:15	PROJECT No. ASSEMBLY No. -	QUANTITY: 1	SHEET No. / REV.